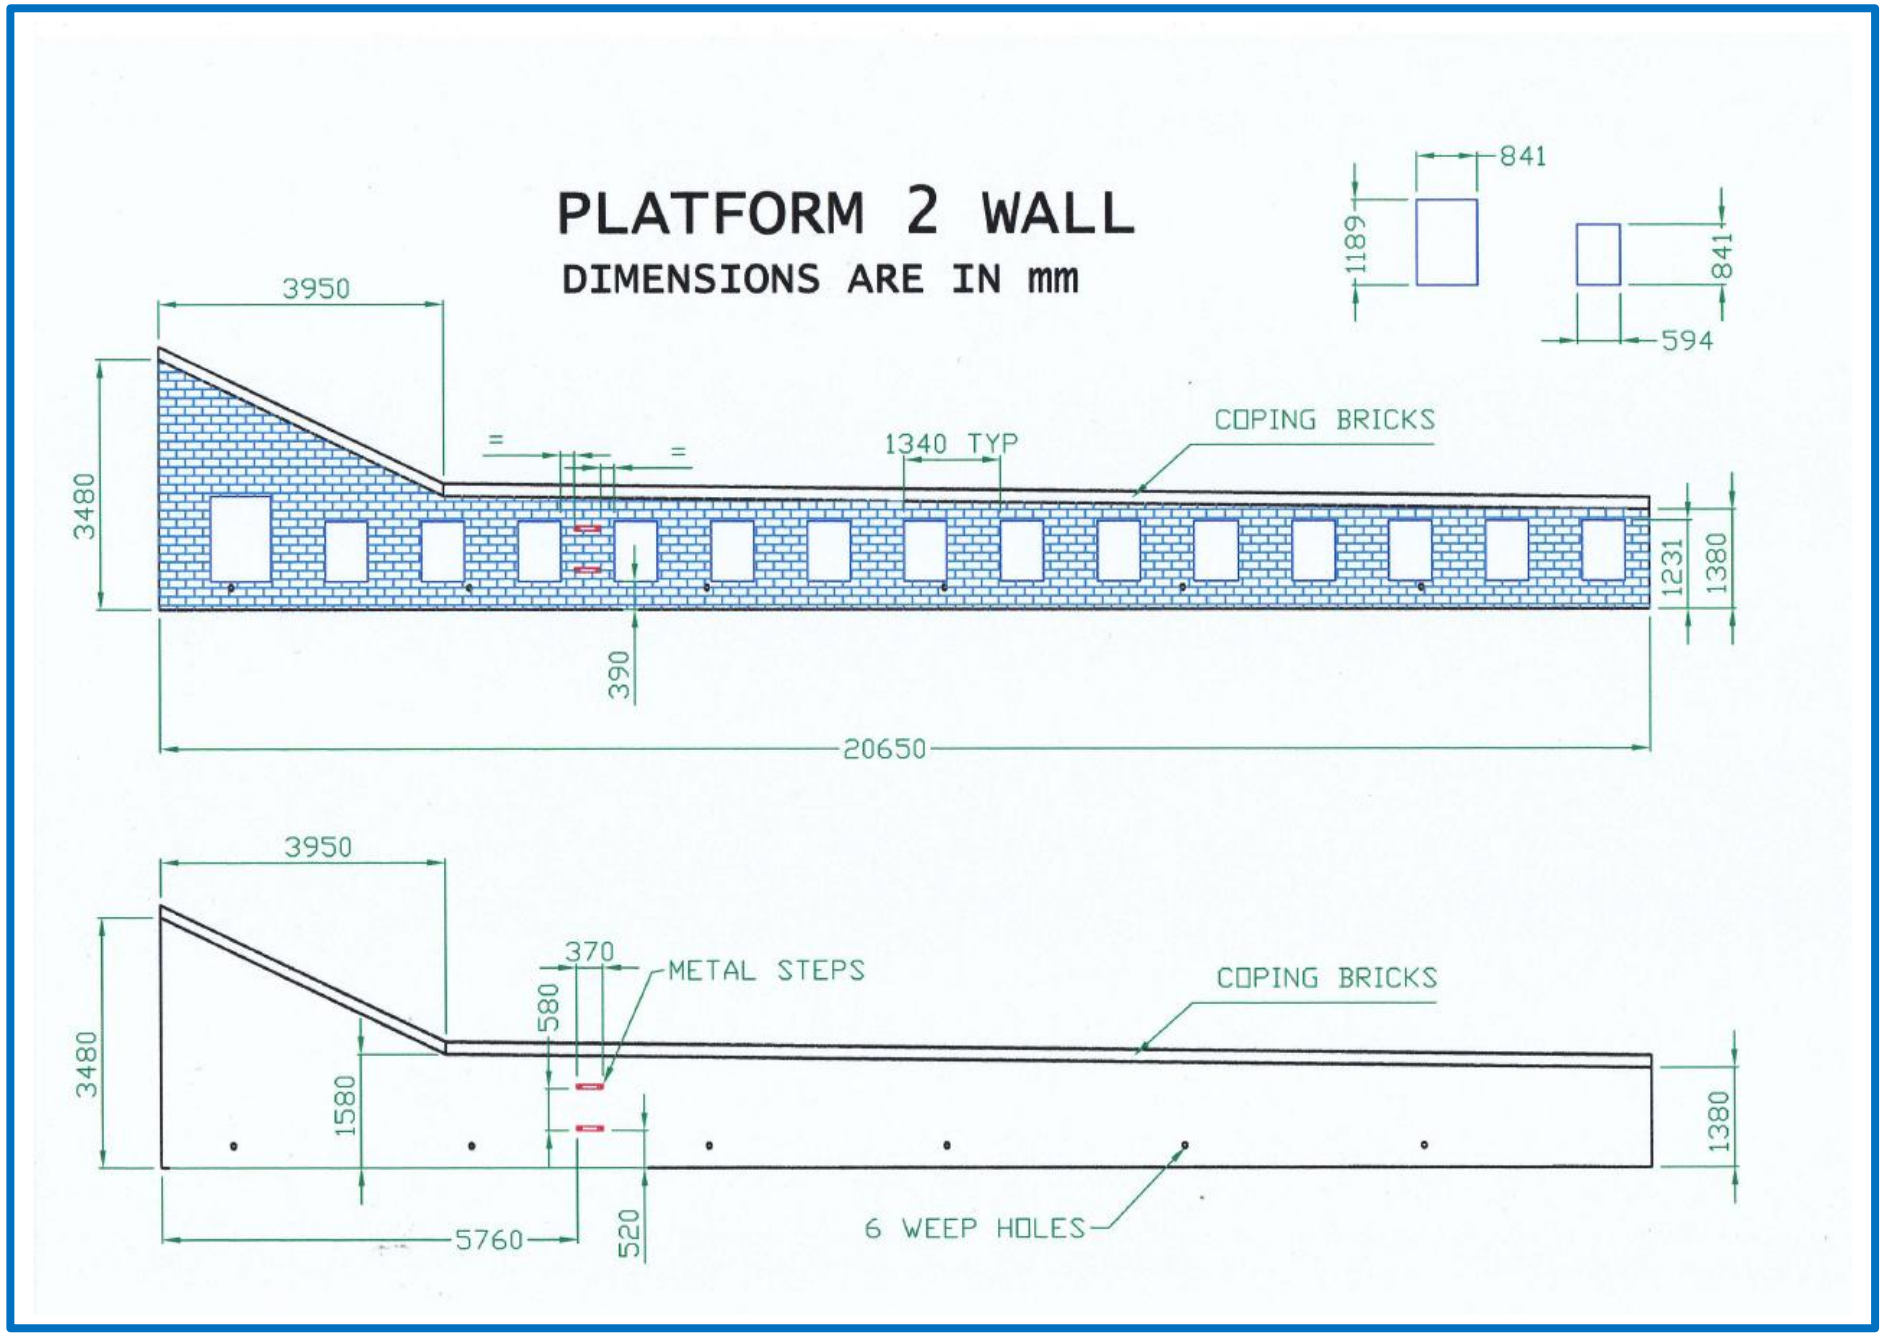


U3a adoption volunteers Sue and Mike Cutler measured up the area to decide upon the layout of the x15 plaques. Then Mike used his CAD skills to produce a drawing that could be given to ***Sign Services*** to plan installation of the plaques onto the wall.